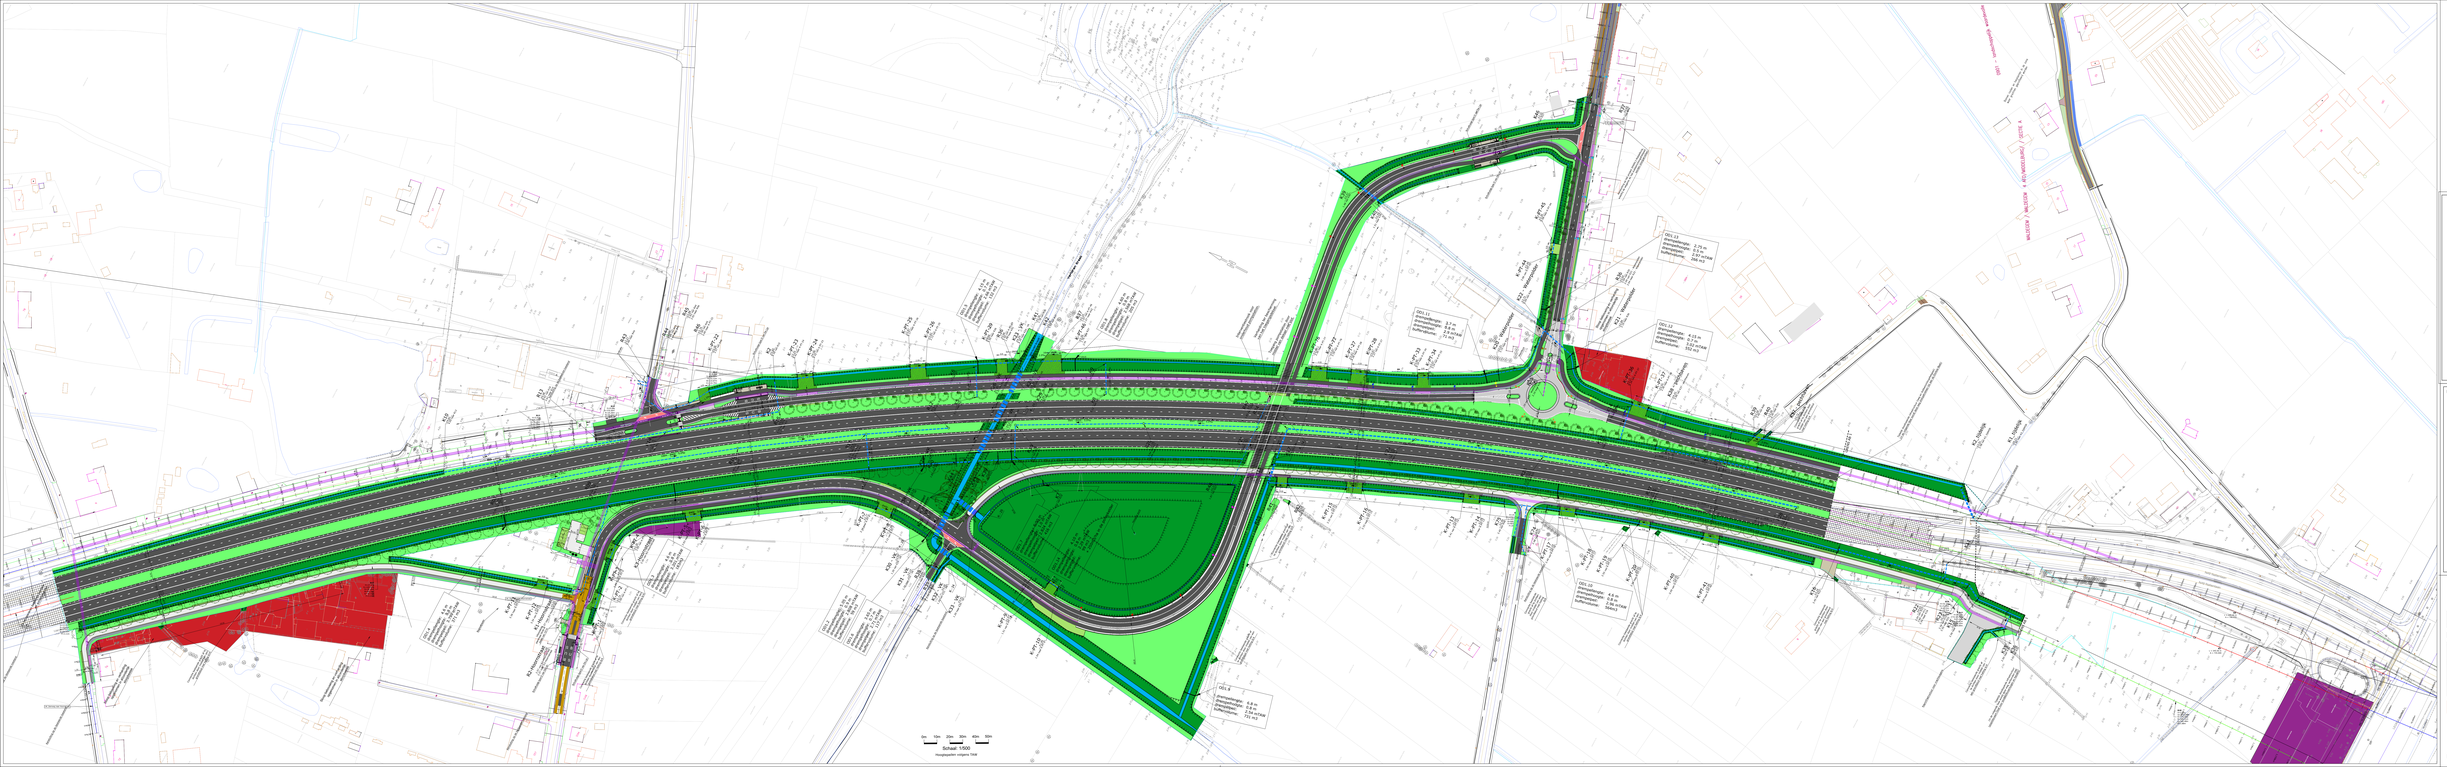
0m 10m 20m 30m 40m 50m
Schaal: 1:500
Coordinaten volgens: N49
ODV 12
Bermbekleding:
Grasbekleding: 0.0 m²
Grasbekleding: 0.0 m²
Grasbekleding: 0.0 m²
Grasbekleding: 0.0 m²
ODV 13
Bermbekleding:
Grasbekleding: 0.0 m²
Grasbekleding: 0.0 m²
Grasbekleding: 0.0 m²
Grasbekleding: 0.0 m²
ODV 14
Bermbekleding:
Grasbekleding: 0.0 m²
Grasbekleding: 0.0 m²
Grasbekleding: 0.0 m²
Grasbekleding: 0.0 m²
ODV