ESSEX FARM CEMETERY

Type profiel PRT_1

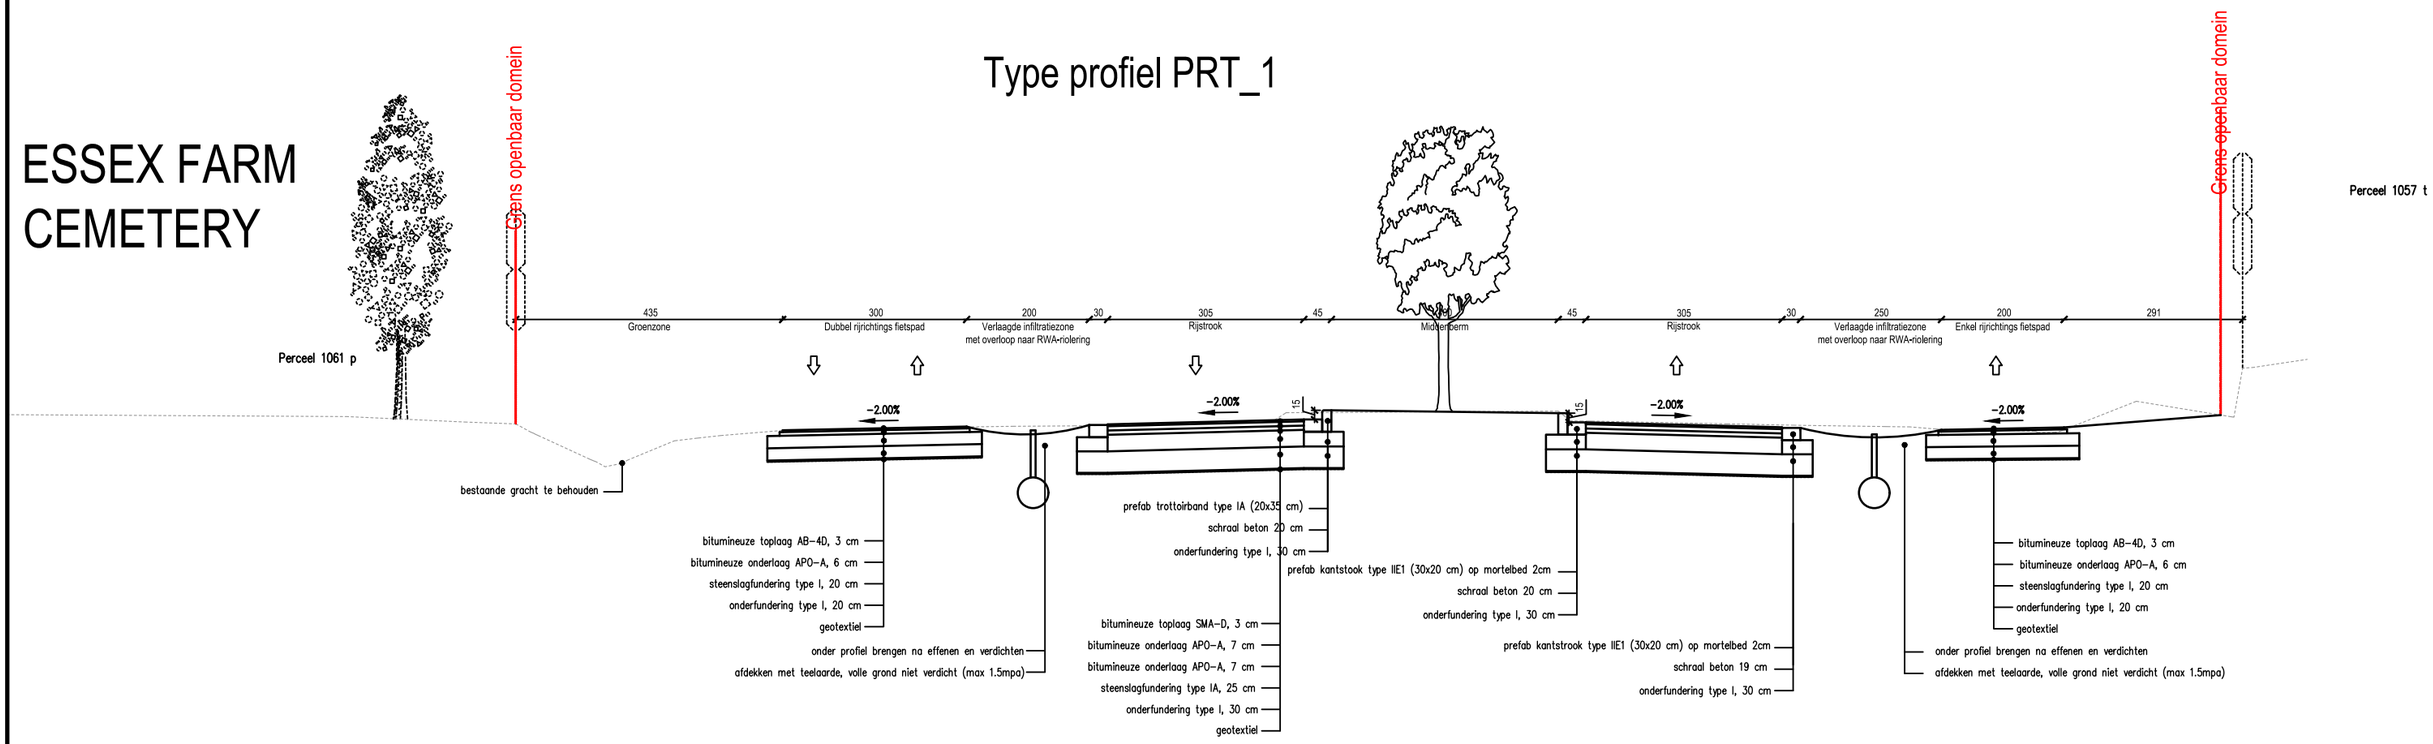

0m 2,5m 5m 7,5m

Schaal 1/100