ESSEX FARM CEMETERY
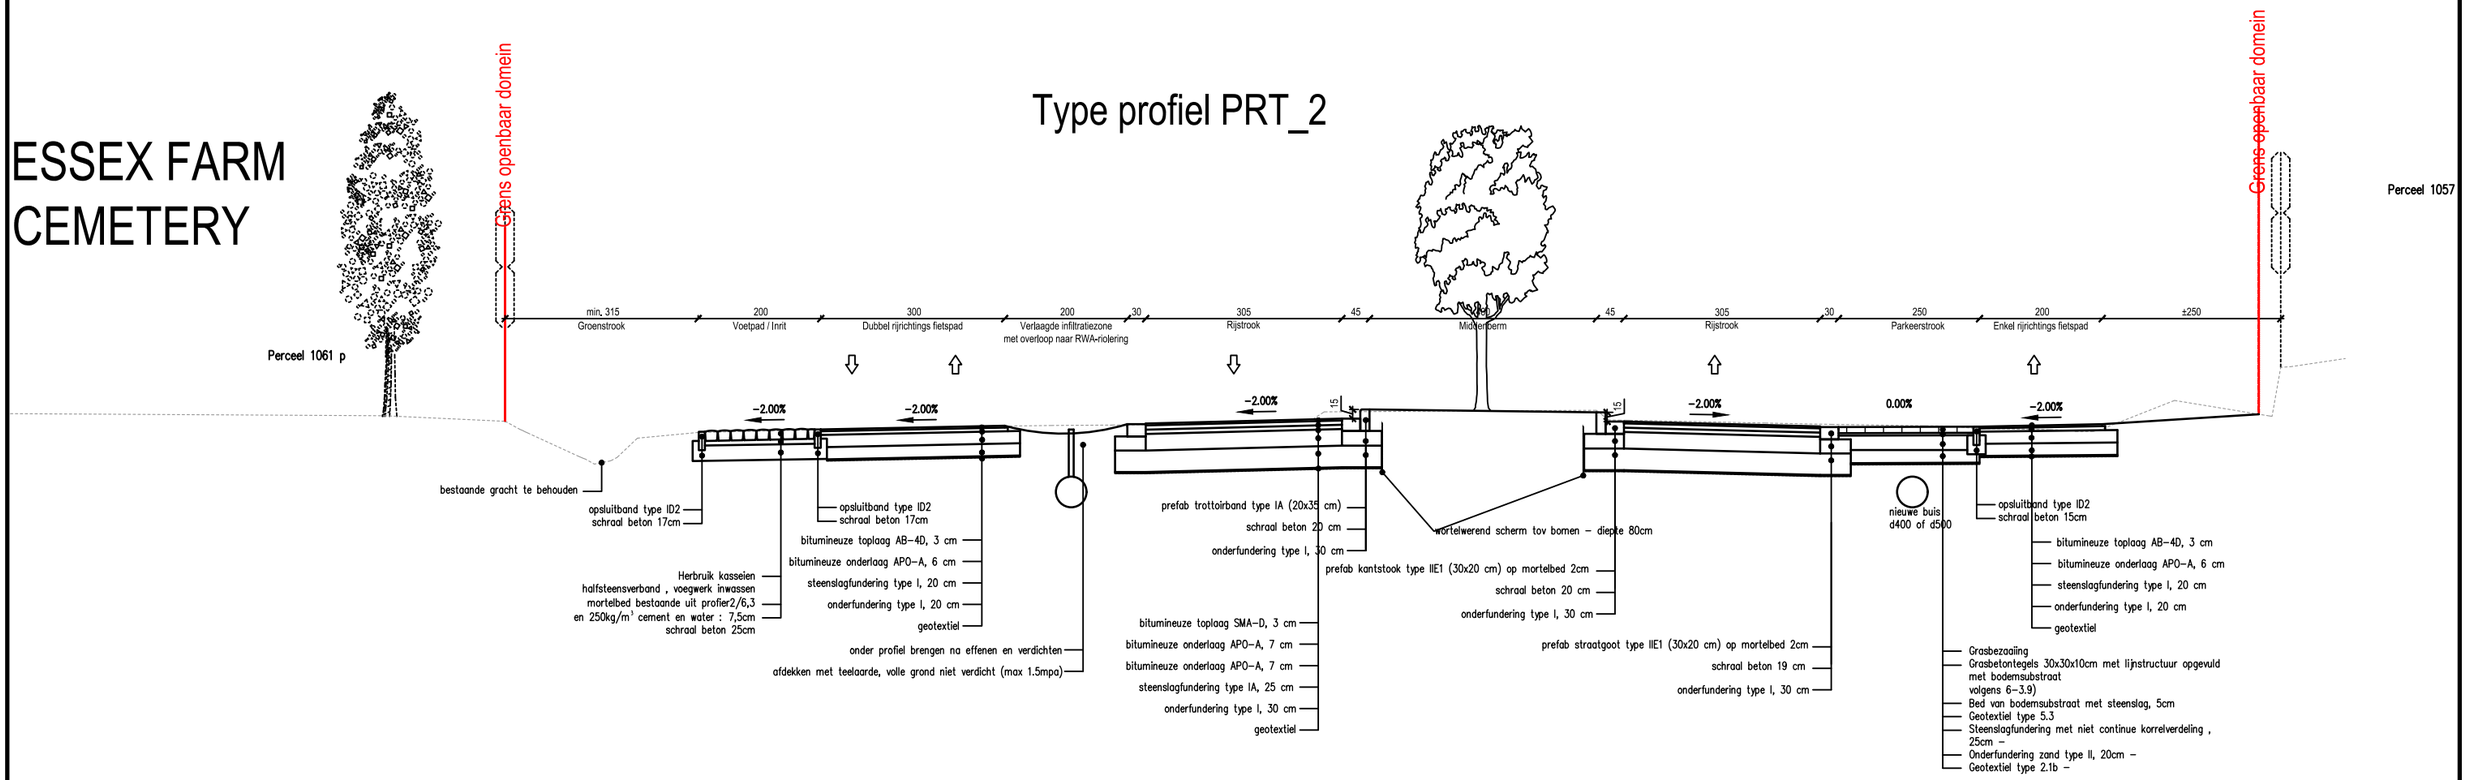
Type profiel PRT_2